


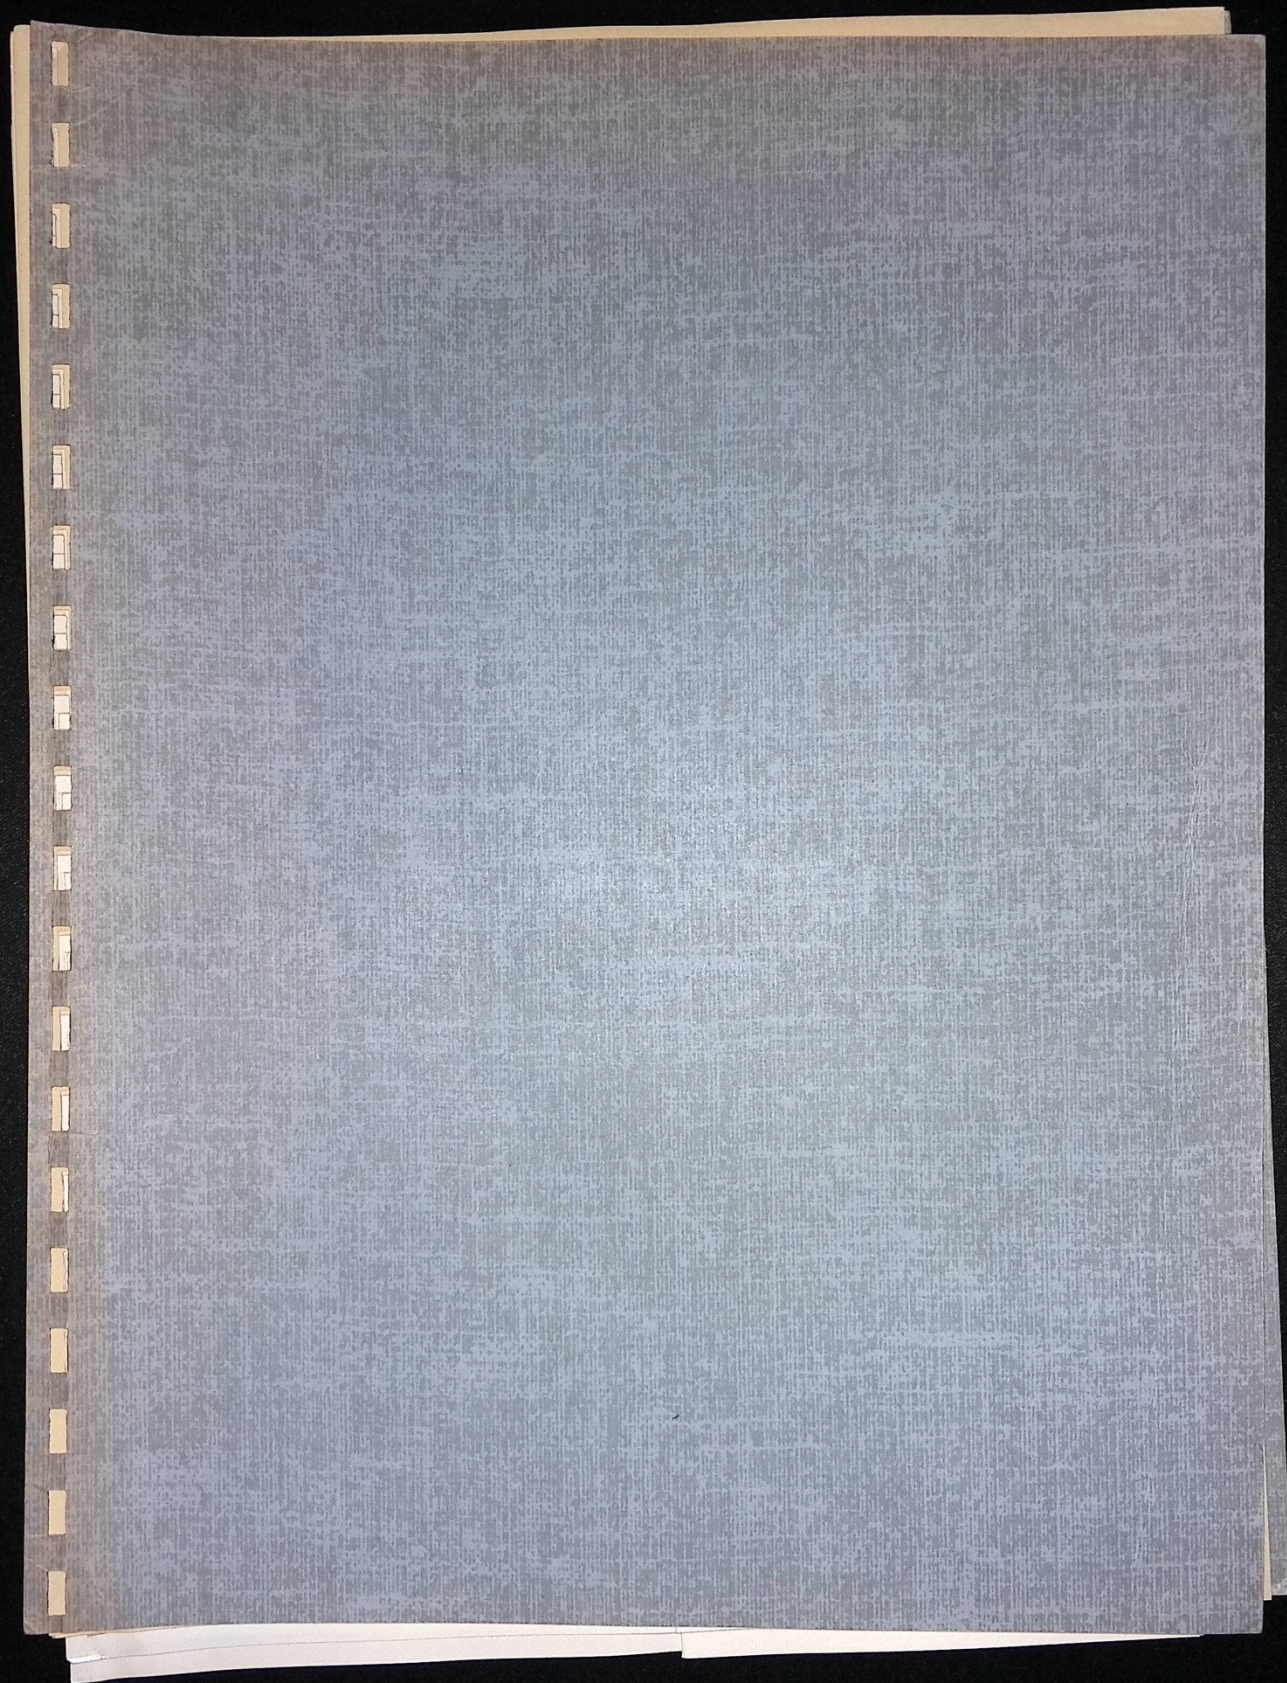




proposed  
**ARTS BUILDING**

for  
**WILKES COLLEGE**

WILKES-BARRE, PENNSYLVANIA


**LACY, ATHERTON & DAVIS**  
ARCHITECTS      ENGINEERS



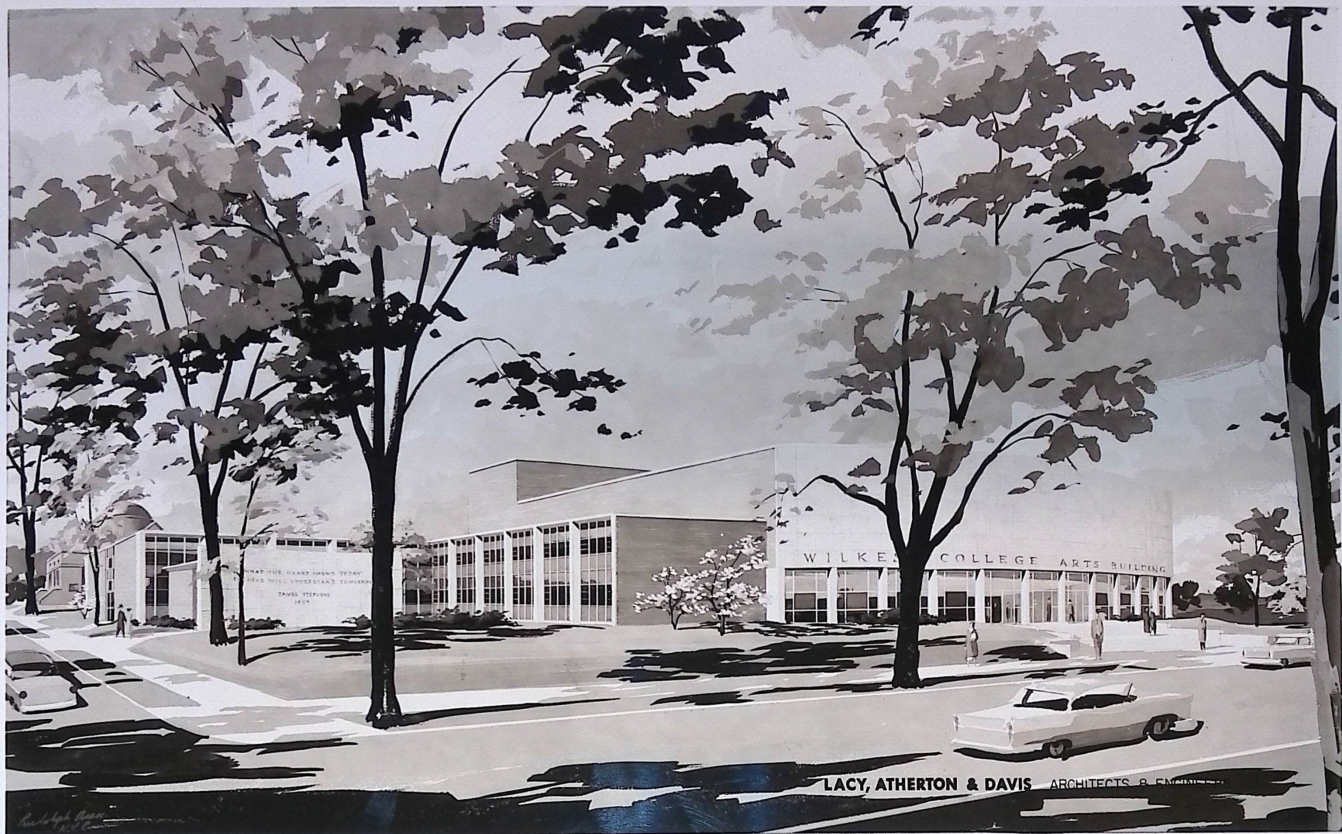




SOUTH RIVER STREET

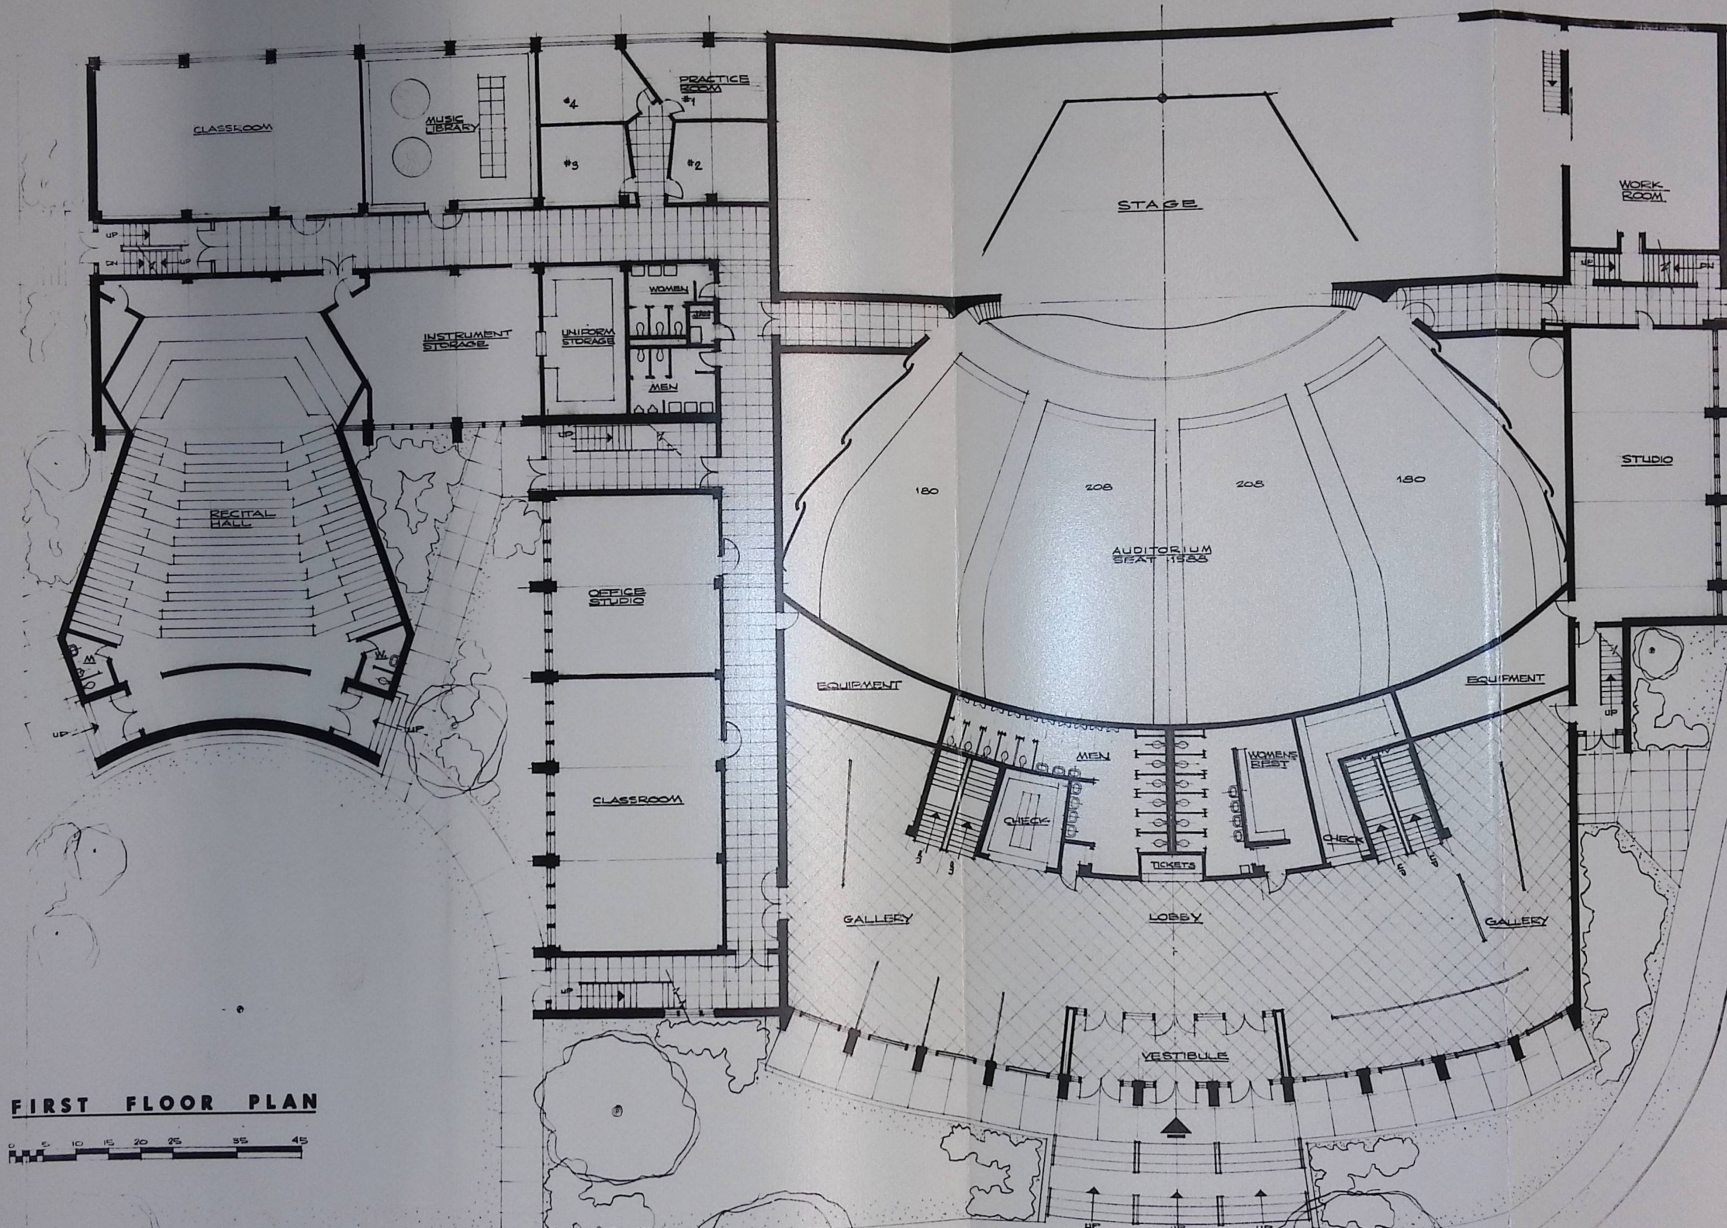

FIRST FLOOR PLAN

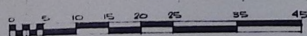

WEST RIVER STREET




proposed: ARTS BUILDING for WILKES COLLEGE

SOUTH STREET


LACY, ATHERTON & DAVIS  
HOTEL STERLING BLDG., WILKES-BARRE, PA. & 1729 N. FRONT ST., HARRISBURG, PA.  
ARCHITECTS & ENGINEERS





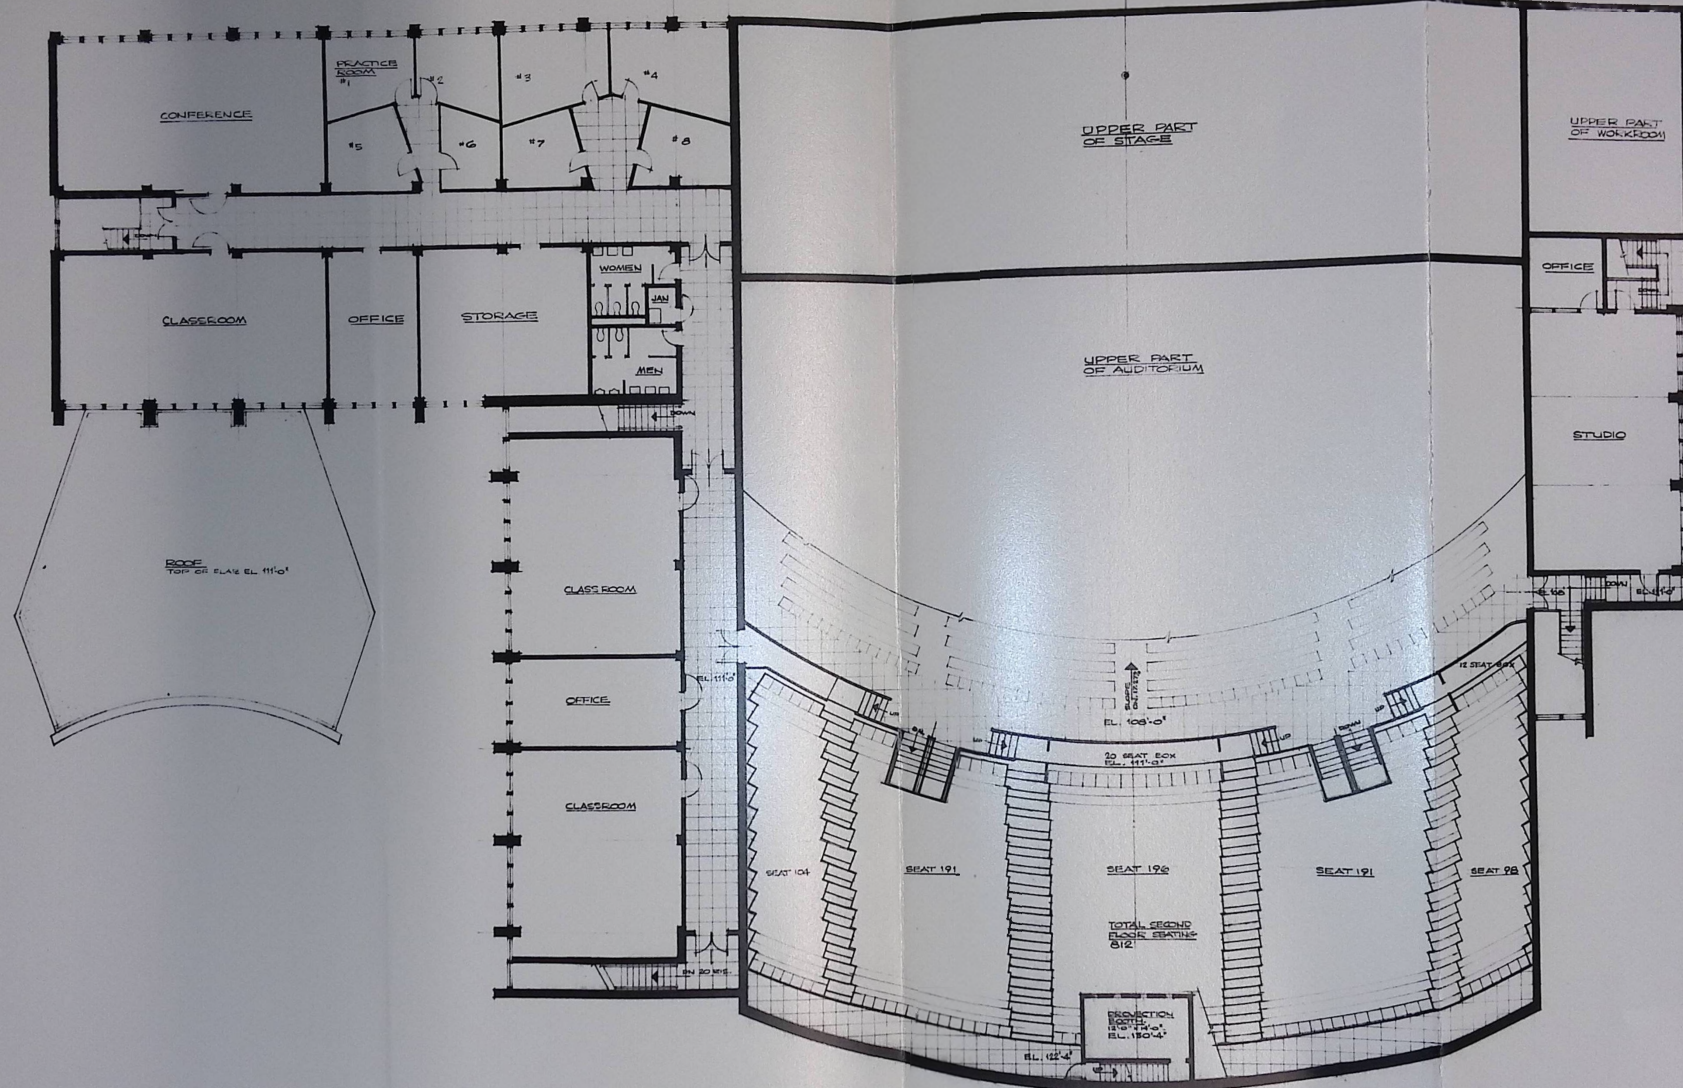

**SECOND FLOOR PLAN**

 

proposed: **ARTS BUILDING for WILKES COLLEGE**


**LACY, ATHERTON & DAVIS**  
HOTEL STERLING BLDG., WILKES-BARRE, PA. & 1729 N. FRONT ST., HARRISBURG, PA.  
**ARCHITECTS & ENGINEERS**






January 15, 1957


1957

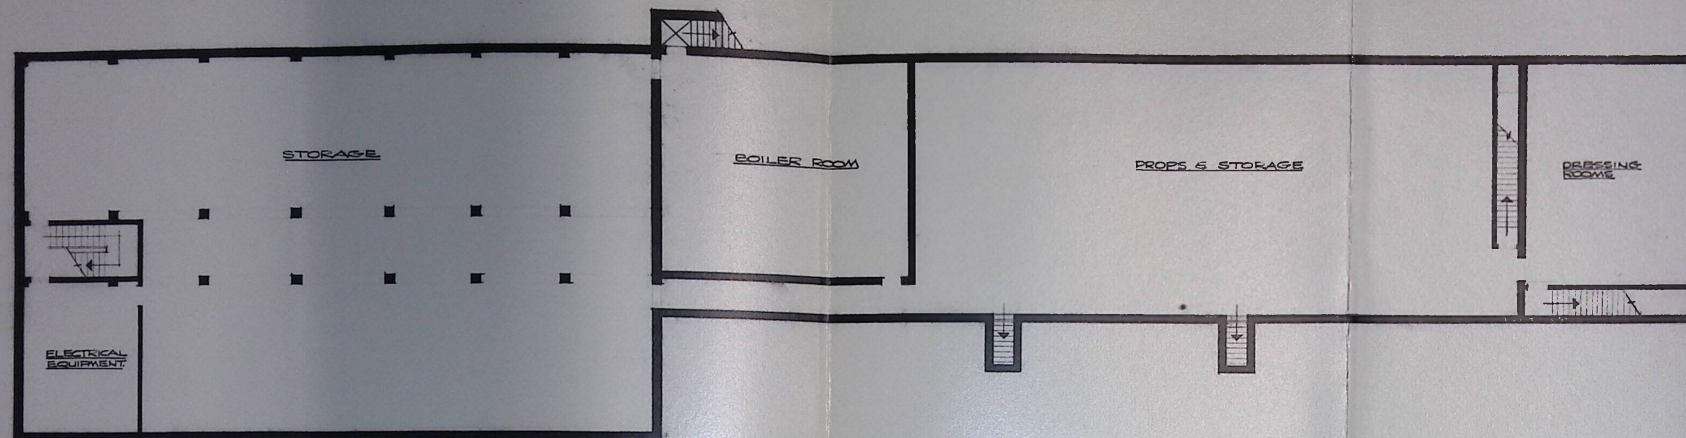

**BASEMENT PLAN**

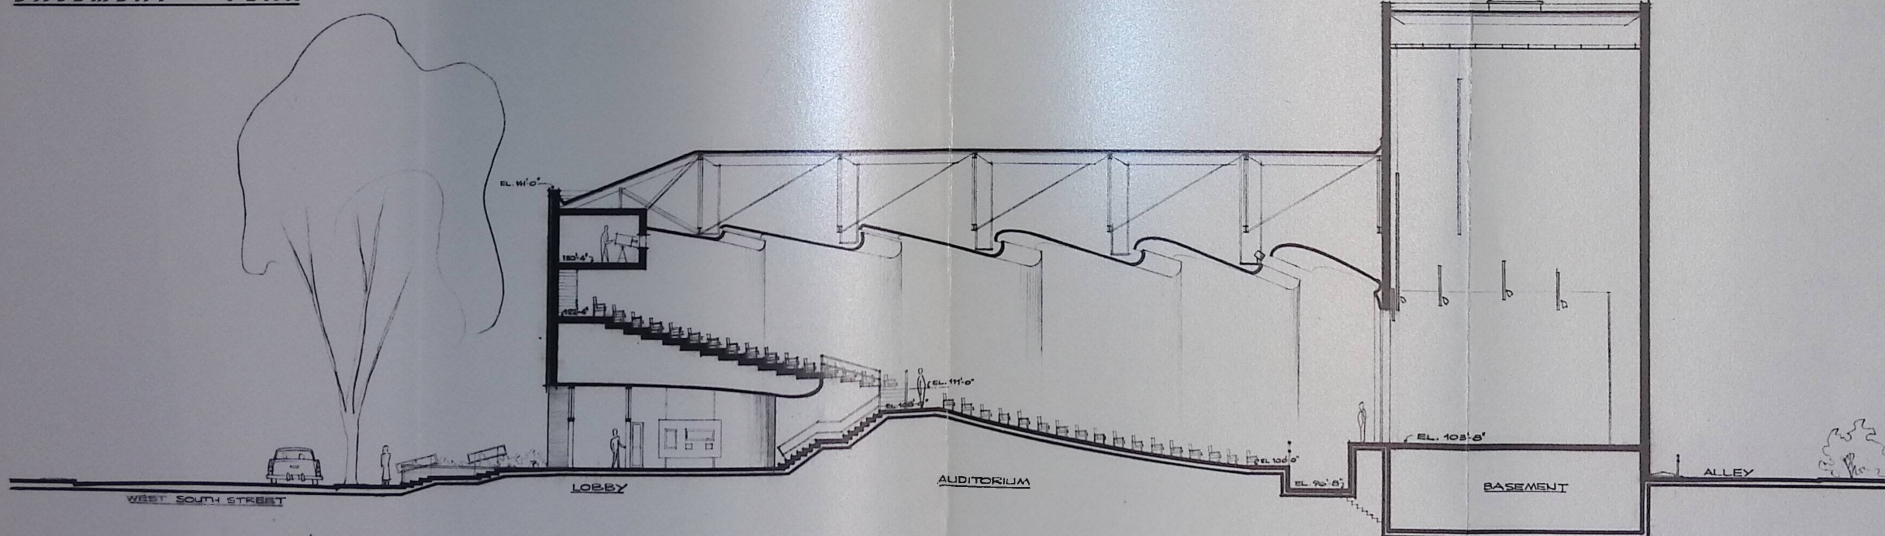

**SECTION thru UNIT 'A'**

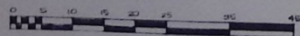


proposed: **ARTS BUILDING for WILKES COLLEGE**

**LACY, ATHERTON & DAVIS**  
HOTEL STERLING BLDG., WILKES-BARRE, PA. & 1729 N. FRONT ST., HARRISBURG, PA.  
**ARCHITECTS & ENGINEERS**







January 15, 1957

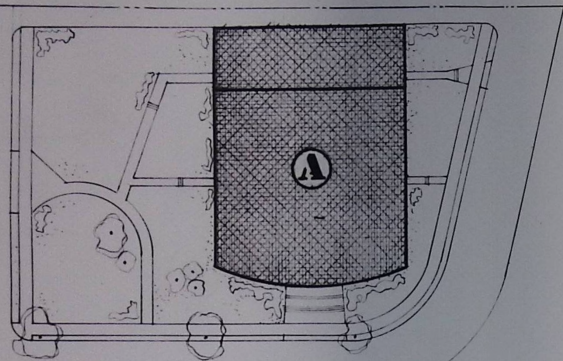


STAGE 1

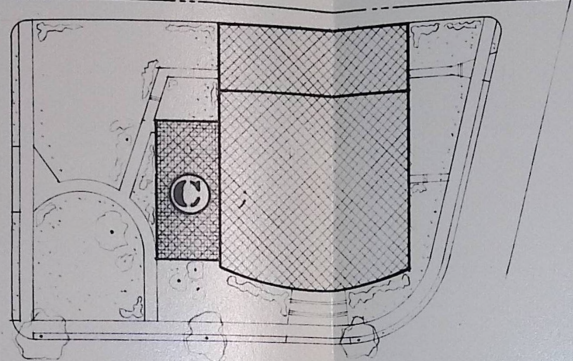


STAGE 2

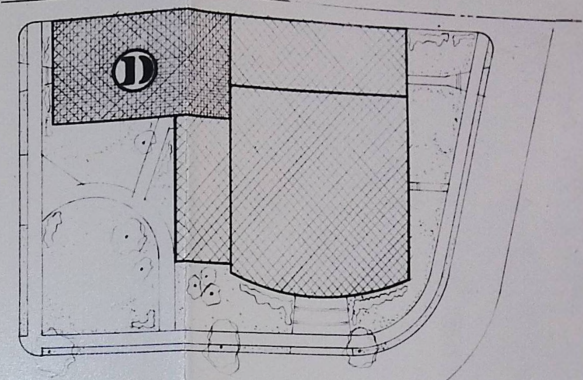

STAGE 3

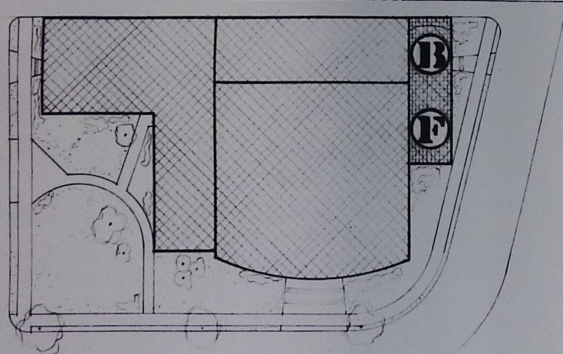

STAGE 4

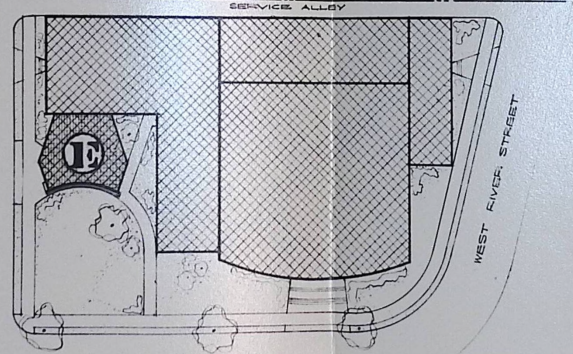

STAGE 5

- UNIT
- (A) AUDITORIUM
  - " (F) STUDIOS
  - " (B) WORKROOMS
  - " (D) CLASSROOMS
  - " (C) CLASSROOMS
  - " (E) RECITAL HALL



*proposed:* **ARTS BUILDING for WILKES COLLEGE**

**LACY, ATHERTON & DAVIS**  
HOTEL STERLING BLDG., WILKES-BARRE, PA. & 1729 N. FRONT ST., HARRISBURG, PA.  
**ARCHITECTS & ENGINEERS**





January 15, 1957

Rev. February 6, 1957

WILKES COLLEGE  
PROPOSED ARTS BUILDING

SUMMARY OF BUDGET ESTIMATES

|                         |                    |
|-------------------------|--------------------|
| Unit "A" - Auditorium   | \$ 940,000         |
| Unit "B" - Workrooms    | 37,000             |
| Unit "C" - Classrooms   | 125,000            |
| Unit "D" - Classrooms   | 247,000            |
| Unit "E" - Recital Hall | 87,000             |
| Unit "F" - Studios      | 54,000             |
|                         | <u>\$1,490,000</u> |

LACY, ATHERTON & DAVIS

Architects and Engineers

Hotel Sterling

Wilkes-Barre - Harrisburg

Pennsylvania



